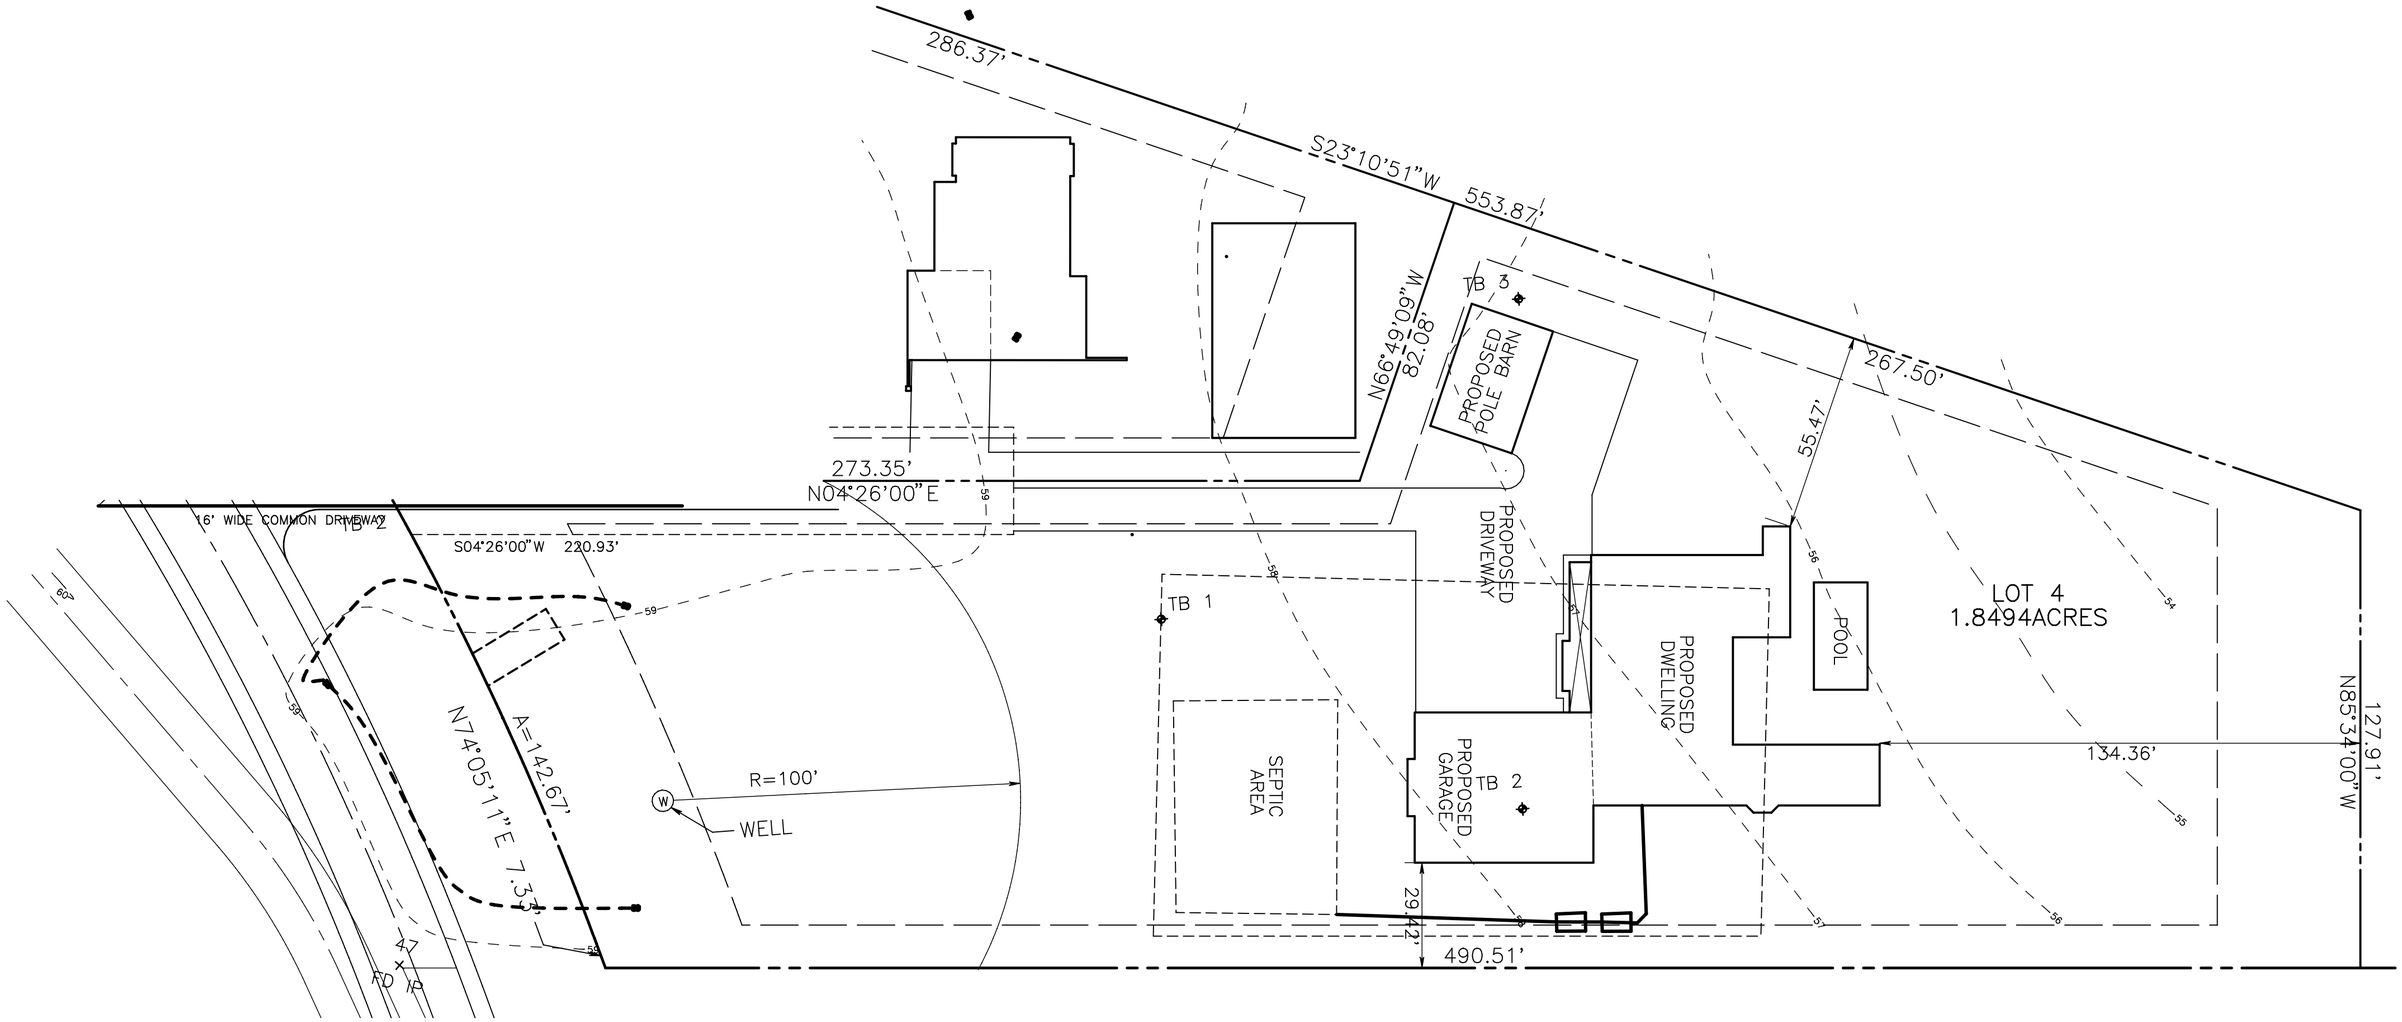

CONCEPTUAL PLAN
LOT #4
"LaPORTE" SUBDIVISION
FOR
DAVIDSON HOMES
PENCADER HUNDRED
NEW CASTLE COUNTY DELAWARE

Revision	Date

Clifton L. Bakhsh, Jr., Inc.
Land Surveyors, Engineers, & Planners
4450 Summit Bridge Road, Middletown, DE 19709 (302) 378-8009

Date :	9-22-10	Drawn By :	E.R.Berno
Scale :	1"=30'	Checked By :	
Comm. No.	19418	File No. :	CJ - 19418

GRAPHIC SCALE 1" = 30'
30' 15' 0 30' 60'